© COPYRIGHT 2011: DAVIS, STOKES COLLABORATIVE P.C.
ALL RIGHTS RESERVED.

GroqP
12/8/2010 10:16 AM
4/20/2011 2:50 PM
4/20/2011 3:13 PM
10061_A001.dwg
1:1

DRAWING CREATED: – 10/19/2010 3:10 PM
LAST DRAWING UPDATE: – 4/20/2011 2:51 PM
PLOT DATE: – 5/20/2011 11:03 AM
FILE NAME: – 06802_A001.dwg
SCALE FACTOR: – 1:192

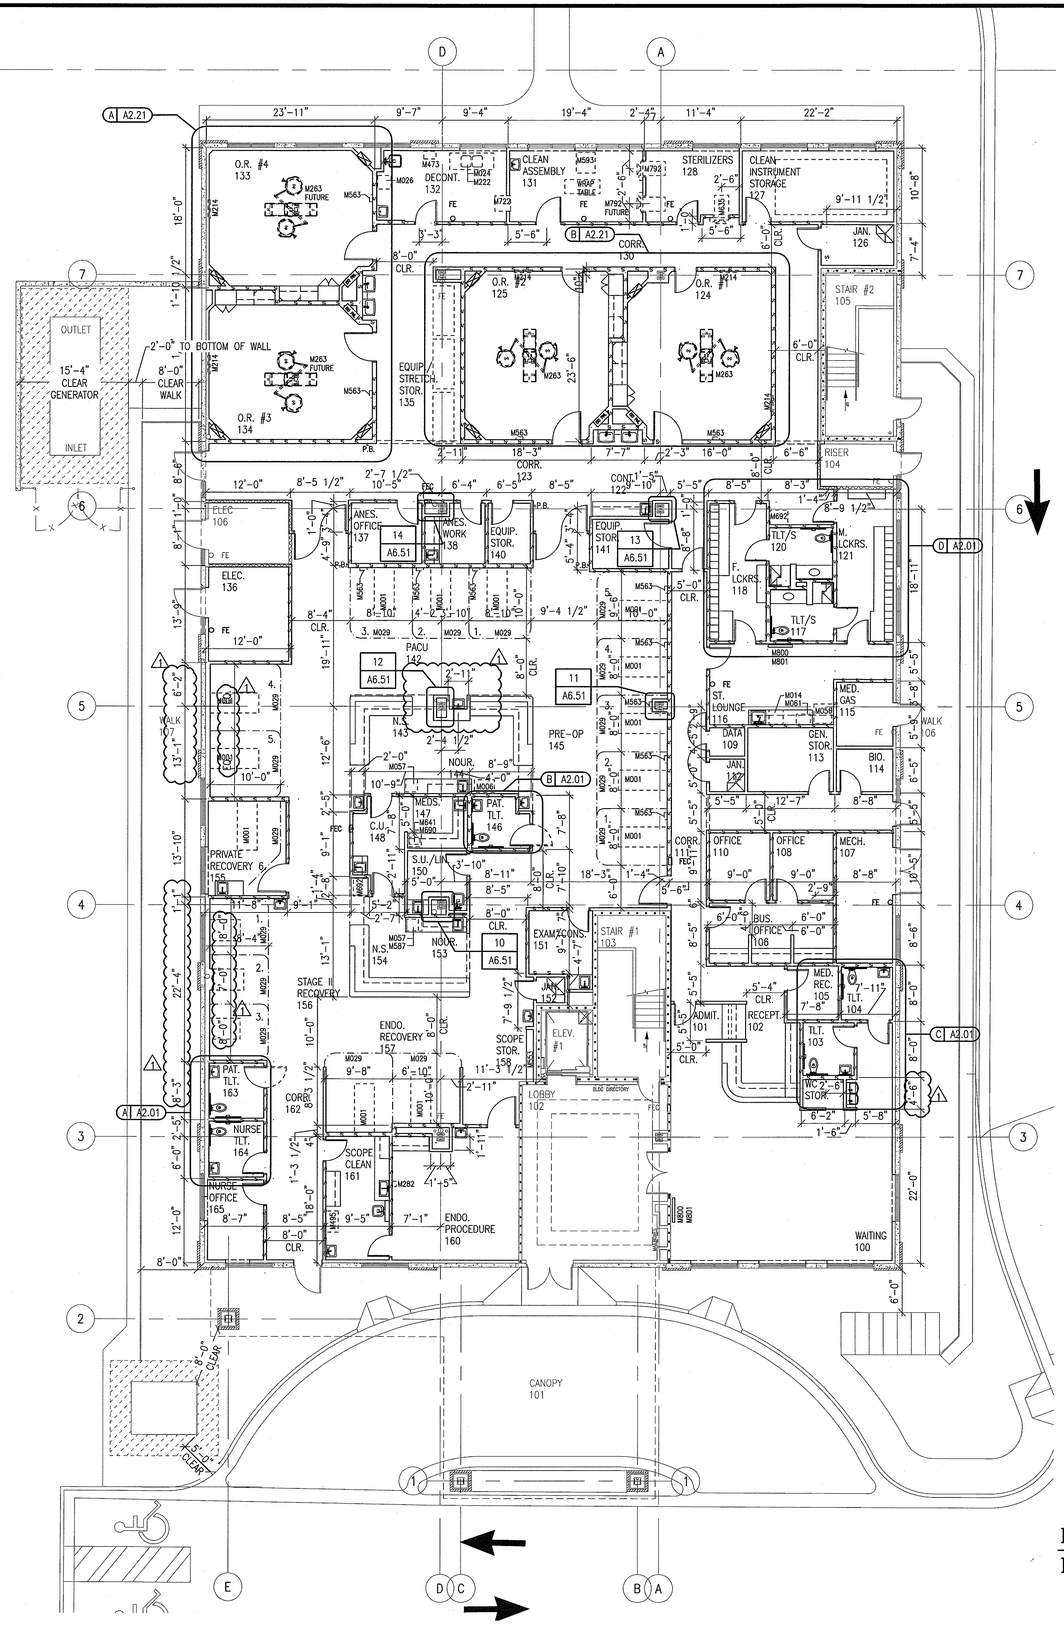

EQUIPMENT LEGEND

- OWNER FURNISHED / CONTRACTOR INSTALLED
- CONTRACTOR FURNISHED / INSTALLED

WALL LEGEND

GYP. BD. CMU WALL CONSTRUCTION TYP.

- EXISTING PARTITION
- NEW PARTITION
- NEW PARTITION W/ SOUND ATTEN. BLANKET

NOTE: 1.) FOR WALL RATINGS SEE NOTED PLAN.
2.) ALL WALL TYPES MAY NOT BE USED.

DIMENSIONED FLOOR PLAN
FIRST FLOOR

N
0 2 4 8 16

STATE OF GEORGIA
WILLIE O. STOKES
CERTIFICATE NO. 6600
REGISTERED ARCHITECT

SURGERY CENTER OF ATHENS
AT
ATHENS MEDICAL PLAZA I
2142 WEST BROAD STREET
ATHENS, GEORGIA

THIS DOCUMENT CONTAINS INFORMATION THAT IS PROPRIETARY TO DAVIS, STOKES COLLABORATIVE, P.C. THIS DOCUMENT AND ITS CONTENTS MAY NOT BE REPRODUCED OR DISCLOSED TO OTHERS IN WHOLE OR IN PART, WITHOUT THE PRIOR WRITTEN CONSENT OF DAVIS, STOKES COLLABORATIVE, P.C. COPYRIGHT 2011, ALL RIGHTS RESERVED

DAVIS · STOKES
COLLABORATIVE, P.C.
A · R · C · H · I · T · E · C · T · S
7121 CROSSROADS BLVD. BRENTWOOD, TENNESSEE 37027 TEL: 615-726-0010
http://www.dscoll.com EMAIL: dscinfo@dscoll.com FAX: 615-726-2090

REVISION

NO.	DATE	DESCRIPTION
1	4.18.11	

A1.01

ISSUE DATE:	JOB NUMBER
02.01.11	10061