© COPYRIGHT 2011 - DAVIS, STOKES COLLABORATIVE P.C.
ALL RIGHTS RESERVED.

GregP
12/8/2010 10:16 AM
4/20/2011 2:46 PM
5/26/2009 11:03 AM
10061_A001.dwg
1:1

DRAWING CREATED: = 10/19/2010 3:10 PM
LAST DRAWING UPDATE: = 4/20/2011 2:46 PM
PLOTTED DATE: = 5/26/2009 11:03 AM
FILE NAME: = 06004_ A01.dwg
SCALE FACTOR: = 1:192

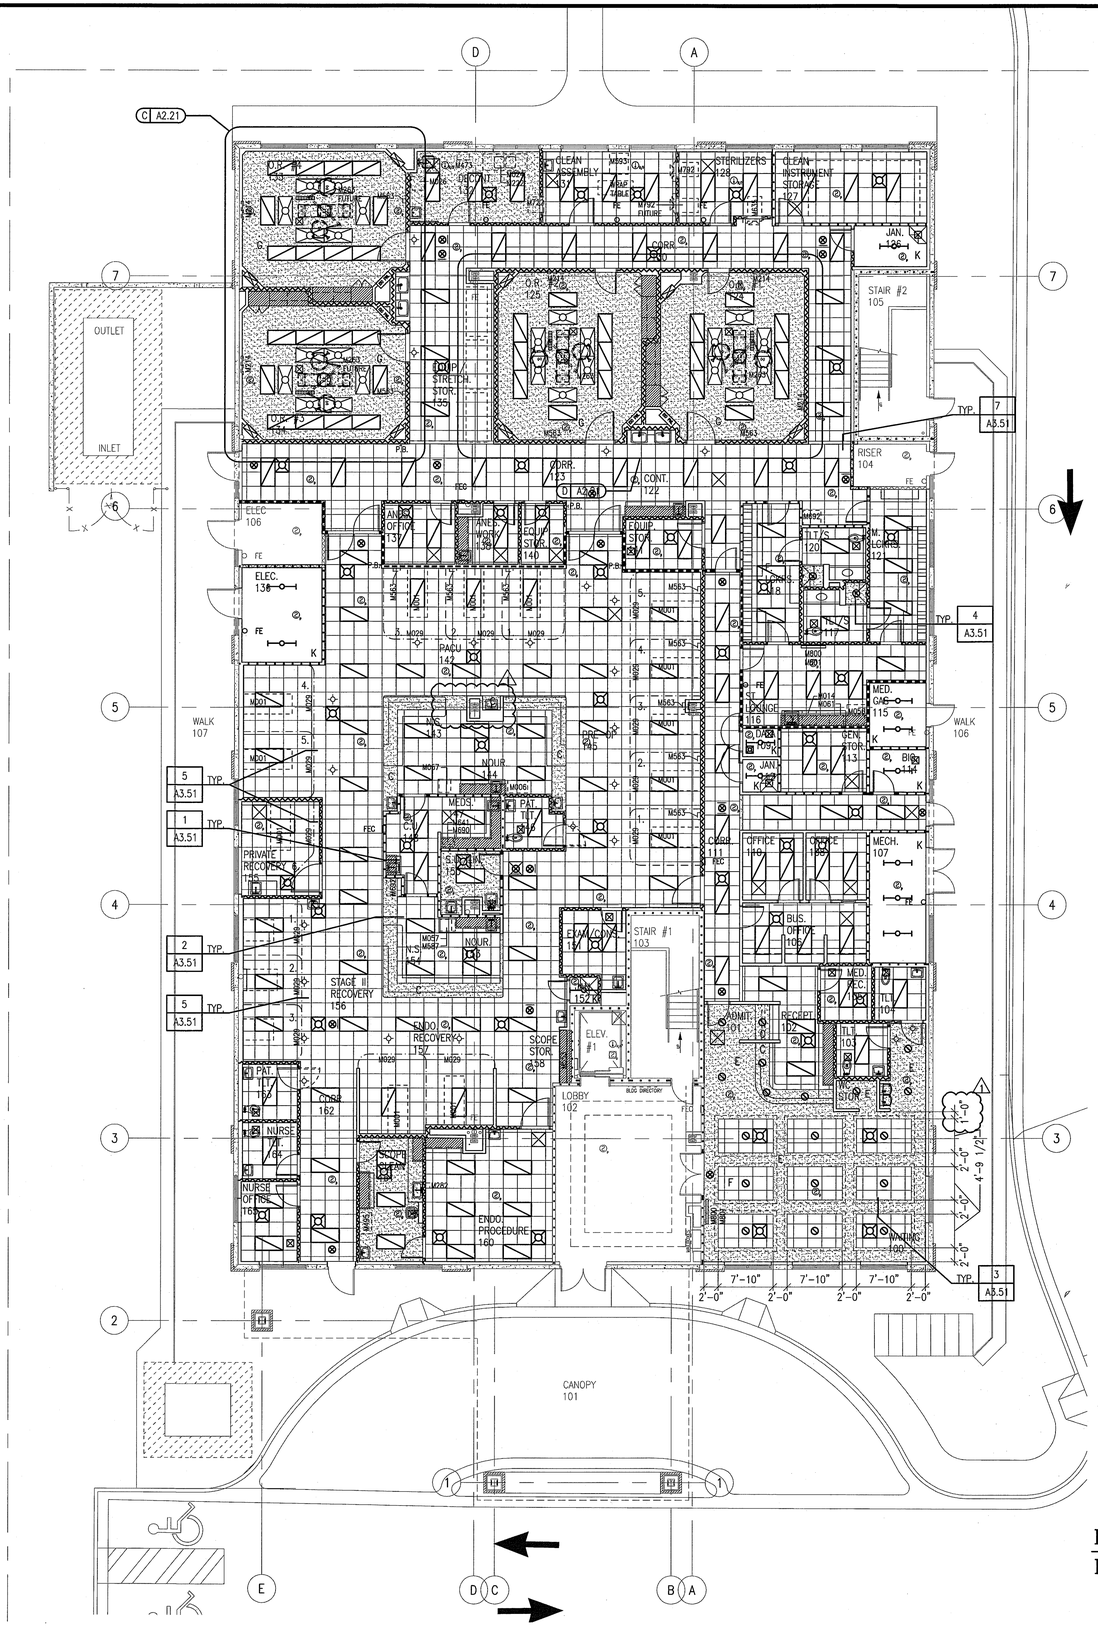

REFLECTED CEILING LEGEND

- 2X4 FLUORESCENT LIGHTING
- 2X2 FLUORESCENT LIGHTING
- 1X4 FLUORESCENT LIGHTING
- INCANDESCENT LIGHTING
- STRIP LIGHTING
- EXIT LIGHTS
- HVAC SUPPLY DIFFUSER
- HVAC RETURN DIFFUSER
- CEILING MOUNTED SMOKE DETECTOR
- CEILING MOUNTED SPEAKERS
- CEILING MOUNTED NURSE CALLS

NOTE: ITEMS LISTED ABOVE MAY NOT BE USED.

CEILING HEIGHT LEGEND

A	7'-0"	H	11'-0"	R	N.A.
B	7'-6"	J	12'-0"	S	N.A.
C	8'-0"	K	EXPOSED	T	N.A.
D	8'-6"	L	10'-6"	U	N.A.
E	9'-0"	M	10'-1"	V	N.A.
F	9'-8"	N	8'-8"	W	N.A.
G	10'-0"	P	N.A.	Y	N.A.

NOTE: ALL CEILINGS TO BE 9'-0" A.F.F. U.N.O.

EQUIPMENT LEGEND

- OWNER FURNISHED / CONTRACTOR INSTALLED
- CONTRACTOR FURNISHED / INSTALLED

WALL LEGEND

GYP. BD. CMU WALL CONSTRUCTION TYP.

- EXISTING PARTITION
- UNRATED PARTITION TO ABOVE CLG.
- UNRATED PARTITION TO DECK
- LEASE SPACE PARTITION
- ONE HOUR FIRE PARTITION
- ONE HOUR FIRE – SMOKE BARRIER
- TWO HOUR FIRE PARTITION
- TWO HOUR FIRE – SMOKE PARTITION
- ONE HOUR SHAFT WALL
- FOUR HOUR FIRE WALL

NOTE: ALL WALL TYPES MAY NOT BE USED.

REFLECTED CEILING PLAN
FIRST FLOOR

N
0 2 4 8 16

STATE OF GEORGIA
WILLIE O. STOKES
REGISTERED ARCHITECT

SURGERY CENTER OF ATHENS
AT
ATHENS MEDICAL PLAZA I
2142 WEST BROAD STREET
ATHENS, GEORGIA

THIS DOCUMENT CONTAINS INFORMATION THAT IS PROPRIETARY TO DAVIS, STOKES COLLABORATIVE, P.C. THIS DOCUMENT AND ITS CONTENTS MAY NOT BE REPRODUCED OR DISCLOSED TO OTHERS IN WHOLE OR IN PART, WITHOUT THE PRIOR WRITTEN CONSENT OF DAVIS, STOKES COLLABORATIVE, P.C. COPYRIGHT 2011 , ALL RIGHTS RESERVED

DAVIS · STOKES
COLLABORATIVE, P.C.
A · R · C · H · I · T · E · C · T · S
7121 CROSSROADS BLVD. BRENTWOOD, TENNESSEE 37027
TEL: 615-726-0010
FAX: 615-726-0090
http://www.dscocol.com EMAIL: dscoinfo@dscocol.com

REVISION

NO.	DATE	DESCRIPTION
1	4.18.11	

A3.01

ISSUE DATE: 02.01.11
JOB NUMBER: 10061