© COPYRIGHT 2011, DAVIS, STOKES COLLABORATIVE P.C.
ALL RIGHTS RESERVED.

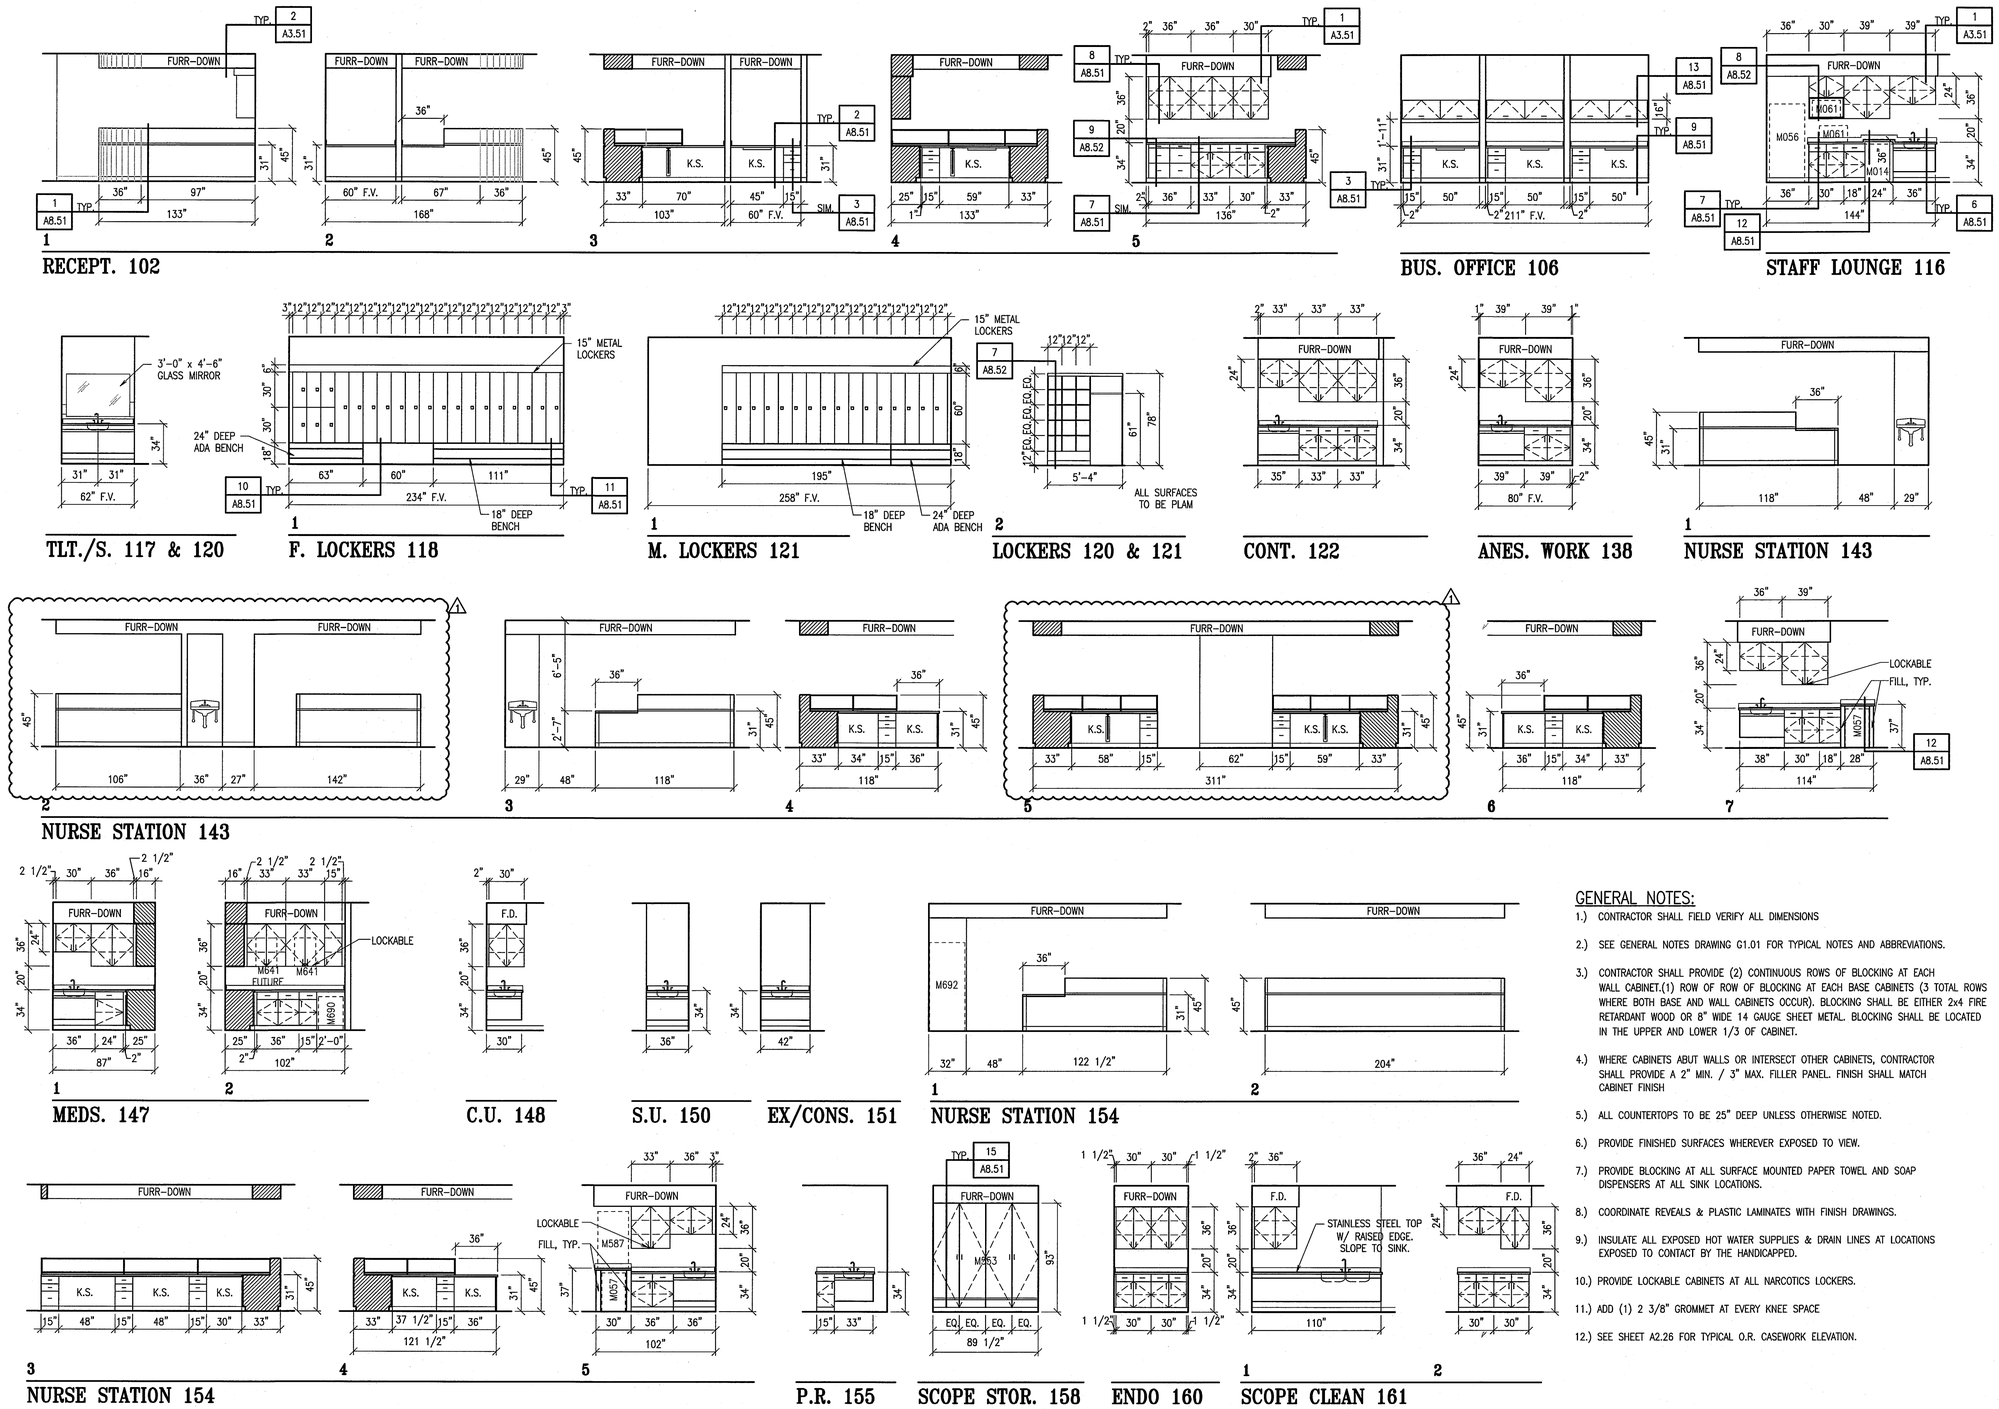

GENERAL NOTES:

1.) CONTRACTOR SHALL FIELD VERIFY ALL DIMENSIONS

2.) SEE GENERAL NOTES DRAWING G1.01 FOR TYPICAL NOTES AND ABBREVIATIONS.

3.) CONTRACTOR SHALL PROVIDE (2) CONTINUOUS ROWS OF BLOCKING AT EACH WALL CABINET.(1) ROW OF ROW OF BLOCKING AT EACH BASE CABINETS (3 TOTAL ROWS WHERE BOTH BASE AND WALL CABINETS OCCUR). BLOCKING SHALL BE EITHER 2x4 FIRE RETARDANT WOOD OR 8" WIDE 14 GAUGE SHEET METAL. BLOCKING SHALL BE LOCATED IN THE UPPER AND LOWER 1/3 OF CABINET.

4.) WHERE CABINETS ABUT WALLS OR INTERSECT OTHER CABINETS, CONTRACTOR SHALL PROVIDE A 2" MIN. / 3" MAX. FILLER PANEL. FINISH SHALL MATCH CABINET FINISH

5.) ALL COUNTERTOPS TO BE 25" DEEP UNLESS OTHERWISE NOTED.

6.) PROVIDE FINISHED SURFACES WHEREVER EXPOSED TO VIEW.

7.) PROVIDE BLOCKING AT ALL SURFACE MOUNTED PAPER TOWEL AND SOAP DISPENSERS AT ALL SINK LOCATIONS.

8.) COORDINATE REVEALS & PLASTIC LAMINATES WITH FINISH DRAWINGS.

9.) INSULATE ALL EXPOSED HOT WATER SUPPLIES & DRAIN LINES AT LOCATIONS EXPOSED TO CONTACT BY THE HANDICAPPED.

10.) PROVIDE LOCKABLE CABINETS AT ALL NARCOTICS LOCKERS.

11.) ADD (1) 2 3/8" GROMMET AT EVERY KNEE SPACE

12.) SEE SHEET A2.26 FOR TYPICAL O.R. CASEWORK ELEVATION.

CASEWORK ELEVATIONS

0 1 2 4 8

STATE OF GEORGIA
WILLIE O. STOKES
REGISTERED ARCHITECT

SURGERY CENTER OF ATHENS
AT
ATHENS MEDICAL PLAZA I
2142 WEST BROAD STREET
ATHENS, GEORGIA

THIS DOCUMENT CONTAINS INFORMATION THAT IS PROPRIETARY TO DAVIS, STOKES COLLABORATIVE, P.C. THIS DOCUMENT AND ITS CONTENTS MAY NOT BE REPRODUCED OR DISCLOSED TO OTHERS IN ANY MANNER, OR USE IN PART, WITHOUT THE PRIOR WRITTEN CONSENT OF DAVIS, STOKES COLLABORATIVE, P.C. COPYRIGHT 2011. ALL RIGHTS RESERVED

DAVIS · STOKES
COLLABORATIVE, P.C.
A · R · C · H · I · T · E · C · T · S
7121 CROSSROADS BLVD. BRENTWOOD, TENNESSEE 37027
TEL: 615-726-0010
FAX: 615-726-2090
http://www.dscocol.com EMAIL: dscocinfo@dscocol.com

REVISION

NO.	DATE	DESCRIPTION
1	4.18.11	

A8.01

ISSUE DATE: 02.01.11
JOB NUMBER 10061

DRAWING CREATED: 12/15/2010 12:10 PM
LAST DRAWING UPDATE: 4/15/2011 4:03 PM
PLOT DATE: 5/29/2011 11:43 AM
FILE NAME: 10061_A801.dwg
SCALE FACTOR: 1:48