G:\10147\Surgery\10147EIL_001.dgn
1/31/2011
3:55:10 PM

© COPYRIGHT '2011' DAVIS, STOKES COLLABORATIVE P.C.
ALL RIGHTS RESERVED.

bfergusson
80' 5" / in.

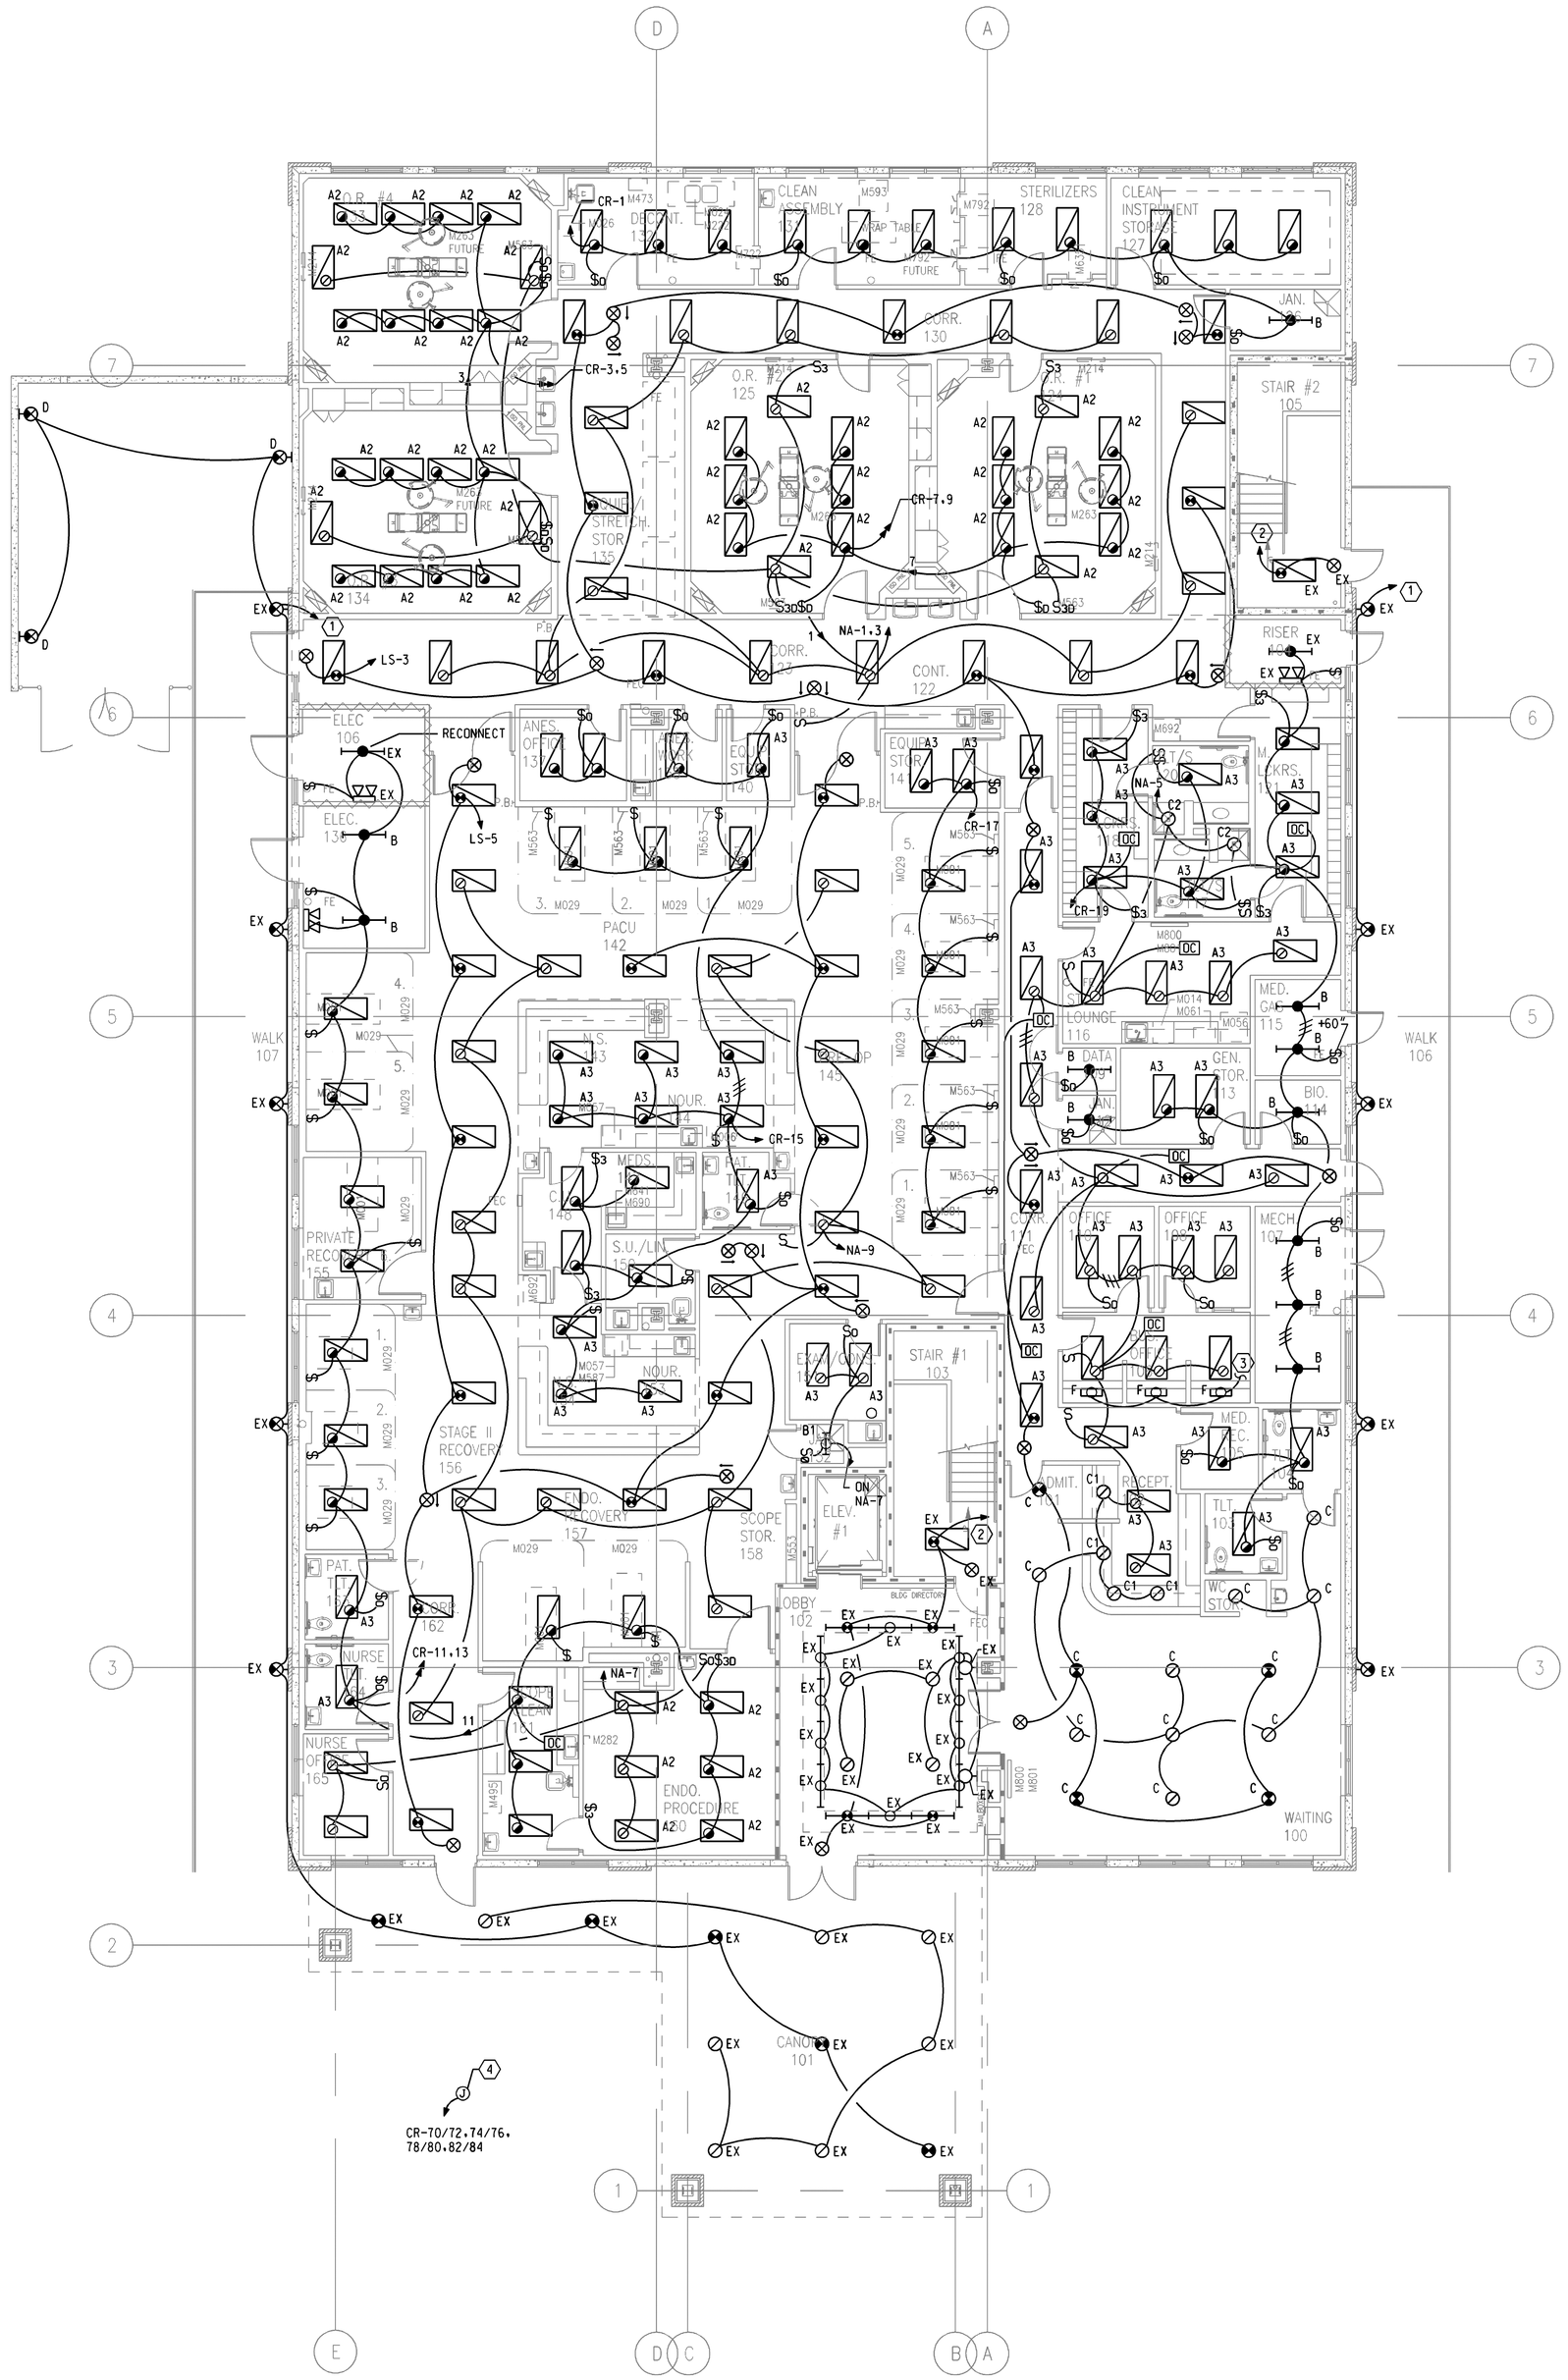

GENERAL NOTES:

A. REFER TO ARCHITECTURAL CEILING PLACE FOR EXACT LOCATIONS OF FIXTURES.

B. DO NOT SWITCH EXIT SIGNS AND EMERGENCY LIGHTS.

C. 'EX' DENOTES EXISTING FIXTURE TO REMAIN.

D. PROVIDE FLANGE KITS FOR FIXTURES IN HARD CEILING.

E. ALL LIGHT FIXTURES ARE TYPE 'A'. U.O.N.

PLAN NOTES:

1. RECONNECT EXISTING LIGHTING TO LS-1 THRU [C] LIGHTING CONTROLS SHALL ALSO BE POWERED BY LS-1.
2. RECONNECT EXISTING LIGHTING TO LS-7.
3. CONNECT TO RECEPTACLE CIRCUIT.
4. RECONNECT SITE LIGHTING TO PANEL CR AND ROUTE THRU EXISTING CONTROLS.

WALL LEGEND

GYP. BD.	CMU	WALL CONSTRUCTION TYP.
		EXISTING PARTITION
		UNRATED PARTITION TO ABOVE CLG.
		UNRATED PARTITION TO DECK
		LEASE SPACE PARTITION
		ONE HOUR FIRE PARTITION
		ONE HOUR FIRE – SMOKE PARTITION
		TWO HOUR FIRE PARTITION
		TWO HOUR FIRE – SMOKE PARTITION
		ONE HOUR SHAFT WALL
		FOUR HOUR FIRE WALL

NOTE: 1.) FOR SOUND WALLS SEE DIMENSIONED PLAN.
2.) ALL WALL TYPES MAY NOT BE USED.

LIGHTING FLOOR PLAN

0 2 4 8 16

ENTECH ENGINEERING INC.
5301 VIRGINIA WAY
BRENTWOOD, TN 37027
v. 615.373.2640
email@entechtn.com
SUITE 140
f. 615.373.4637
entechtn.com

GEORGIA REGISTERED No. 12075 PROFESSIONAL ENGINEER PAUL BILLINGS
2/1/11

SURGERY CENTER OF ATHENS
AT
ATHENS MEDICAL PLAZA I
2142 WEST BROAD STREET
ATHENS, GEORGIA

THIS DOCUMENT CONTAINS INFORMATION WHICH IS PROPRIETARY TO DAVIS, STOKES COLLABORATIVE, P.C. THIS DOCUMENT AND/OR ITS CONTENTS MAY NOT BE REPRODUCED OR DISCLOSED TO OTHERS, EITHER IN WHOLE OR IN PART, WITHOUT THE PRIOR WRITTEN CONSENT OF DAVIS, STOKES COLLABORATIVE, P.C. COPYRIGHT '2011', ALL RIGHTS RESERVED.

DAVIS · STOKES
COLLABORATIVE, P.C.
A · R · C · H · I · T · E · C · T · S
7121 CROSSROADS BLVD. BRENTWOOD, TENNESSEE 37027 TEL: 615-726-0010
http://www.dsccol.com EMAIL: dsccinfo@dsccol.com FAX: 615-726-2090

REVISION

NO.	DATE	DESCRIPTION

E1.01

ISSUE DATE:	JOB NUMBER
02.01.11	10061