© COPYRIGHT 2007, DAVIS, STOKES COLLABORATIVE P.C.
ALL RIGHTS RESERVED.

DRAWING CREATED: - 11/4/2010 2:12 PM
LAST DRAWING UPDATE: - 6/22/2011 6:20 PM
PLOT DATE: - 5/26/2009 11:03 AM
FILE NAME: - 08004_A401.dwg
SCALE FACTOR: - 1:96

DRAWING CREATED: - 8/2/2010 10:37 AM
LAST DRAWING UPDATE: - 6/16/2011 1:41 PM
PLOT DATE: - 12/8/2010 3:02 PM
FILE NAME: - 08004_ab002.dwg
SCALE FACTOR: - 1:96

A-BLDG		SC/ BLUE
A-DIMN	A-WALL	
A-DIMN	A-DIMN	SC/ BLUE
A-ZBDN	A-ZBDN	BLK
A4.01	A4.01	BLK
A-NOOE-E	A-NOOE-E	SC/ BLK
A-NOOE	A-NOOE	GRN

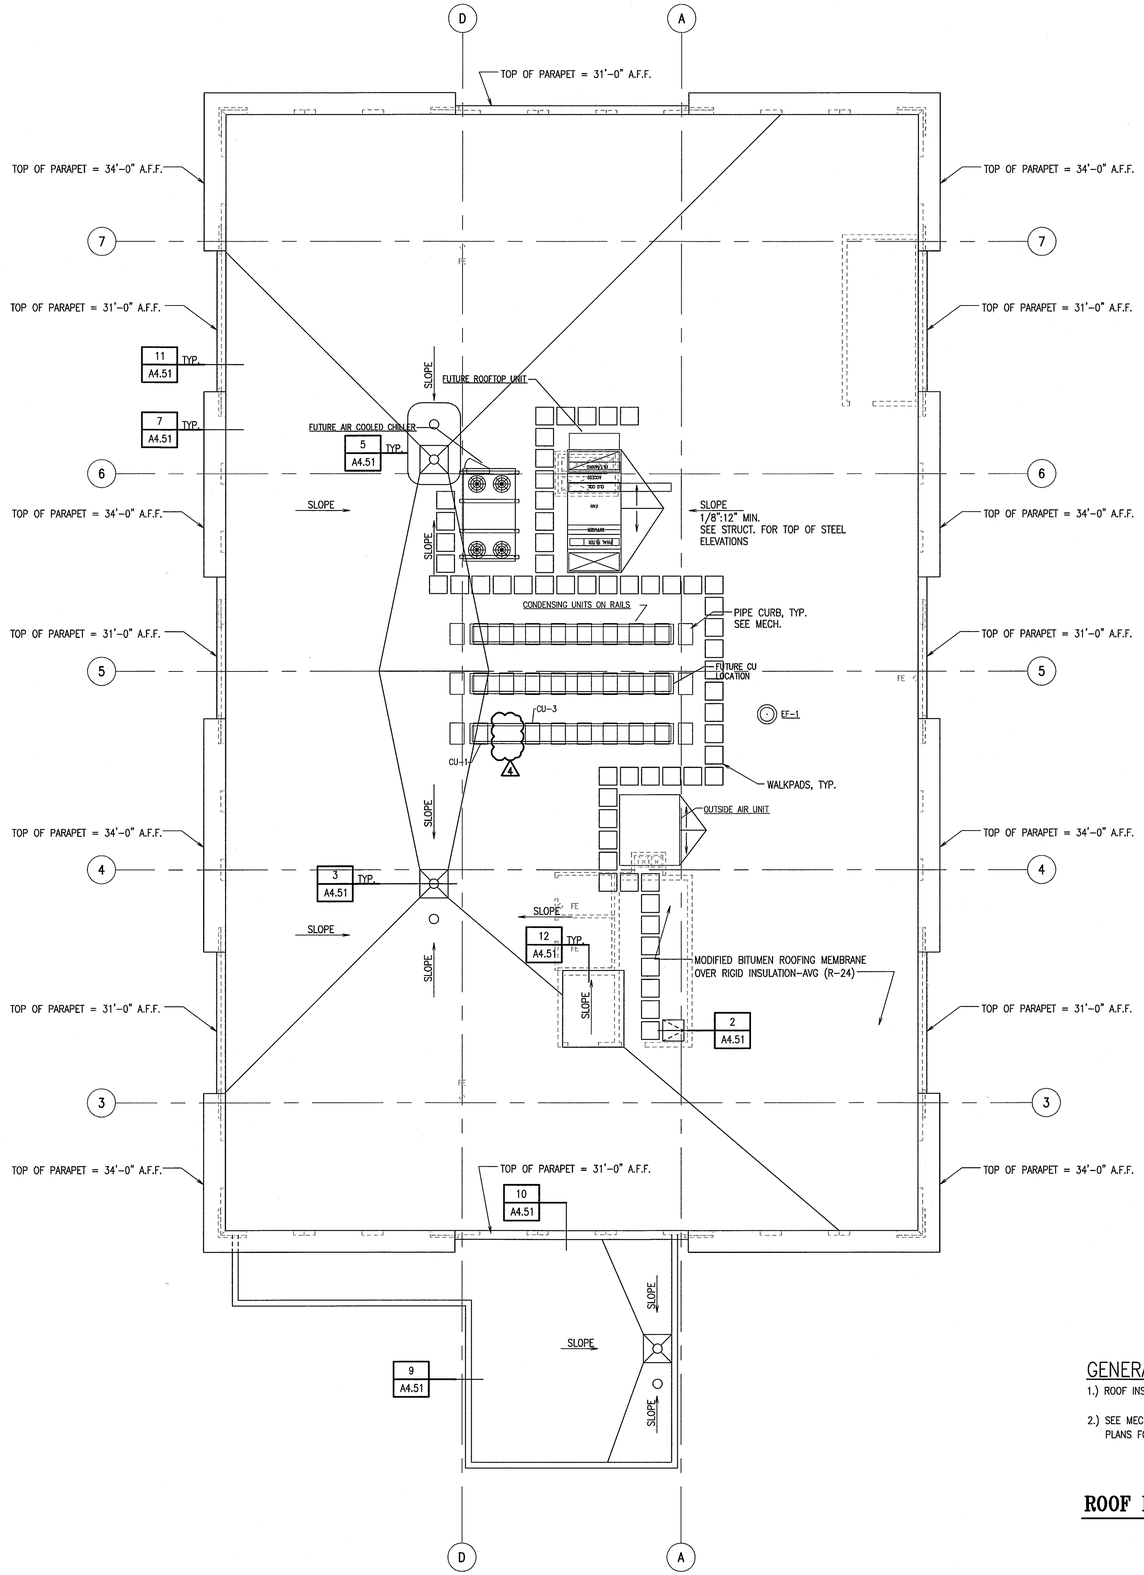

GENERAL NOTES:

1.) ROOF INSULATION TO AVG. R-24

2.) SEE MECHANICAL, ELECTRICAL & PLUMBING PLANS FOR ANY ADDITIONAL PENETRATIONS.

ROOF PLAN

N

0 2 4 8 16

STATE OF GEORGIA
WILLIE O. STOKES
REGISTERED ARCHITECT
06/21/11

ATHENS MEDICAL PLAZA I
2142 WEST BROAD STREET
ATHENS, GEORGIA

THIS DOCUMENT CONTAINS INFORMATION THAT IS PROPRIETARY TO DAVIS, STOKES COLLABORATIVE, P.C. THIS DOCUMENT AND/OR IT'S CONTENTS MAY NOT BE REPRODUCED OR DISCLOSED TO OTHERS, EITHER IN WHOLE OR IN PART, WITHOUT THE WRITTEN CONSENT OF DAVIS, STOKES COLLABORATIVE, P.C. COPYRIGHT 2007, ALL RIGHTS RESERVED

DAVIS · STOKES
COLLABORATIVE, P.C.
A · R · C · H · I · T · E · C · T · S
7121 CROSSROADS BLVD. BRENTWOOD, TENNESSEE 37027 TEL: 615-726-0010
http://www.dscoll.com EMAIL: dscoinfo@dscoll.com FAX: 615-726-2090

REVISION

NO.	DATE	DESCRIPTION
4	06/21/11	REVISION 4

A4.01

ISSUE DATE:	JOB NUMBER
12.21.10	08004