bferguson
8:0 ':' / in.

G:\10147\10147m10_001.dgn
12/21/2010
3:00:11 PM

© COPYRIGHT 2007. DAVIS, STOKES COLLABORATIVE P.C.
ALL RIGHTS RESERVED.

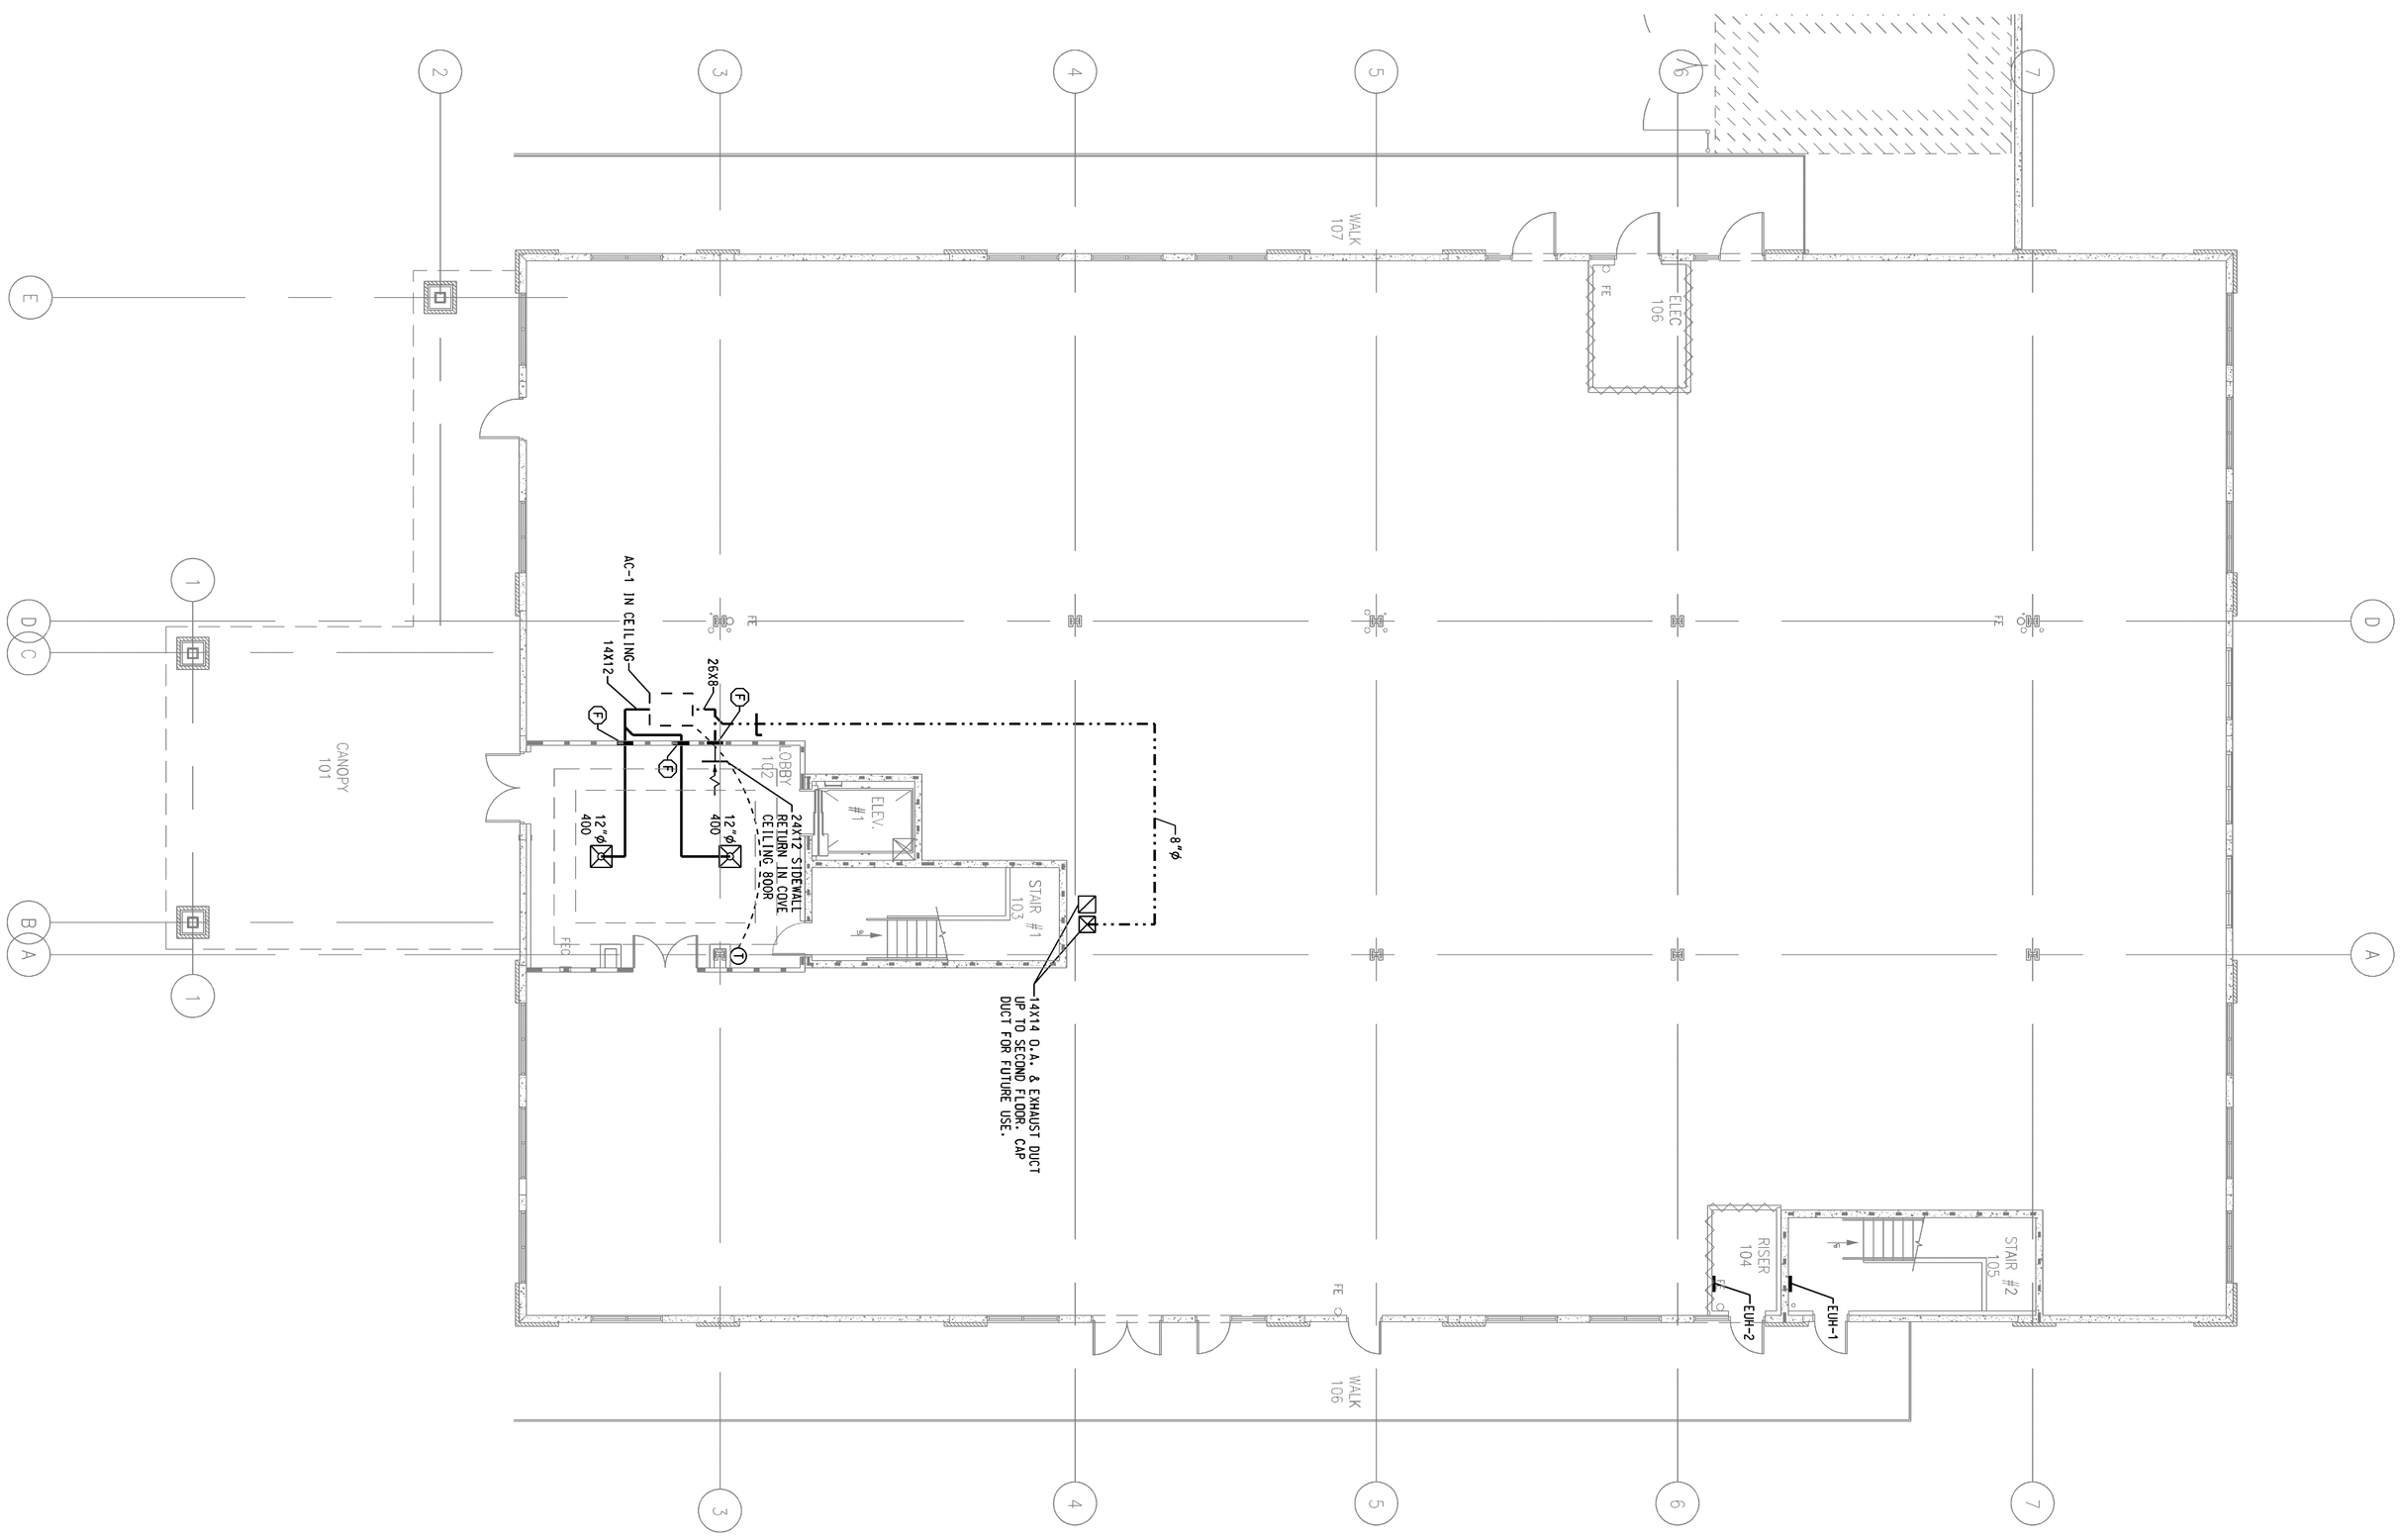

HVAC
FIRST FLOOR PLAN

N

0 2 4 8 16

ENTECH ENGINEERING INC.
5011 VIRGINIA WAY
BRENTWOOD, TN 37027
v. 615.373.2640
f. 615.373.4037
email@entechengin.com
contact@entechengin.com

GEORGIA REGISTERED PROFESSIONAL ENGINEER
WILLIAM D. SIMPSON
12/21/10

REVISION		
NO.	DATE	DESCRIPTION

M1.01

ISSUE DATE: 12.21.10
JOB NUMBER 08004

DAVIS · STOKES
COLLABORATIVE, P.C.
A · R · C · H · I · T · E · C · T · S
7121 CROSSROADS BLVD. BRENTWOOD, TENNESSEE 37027 TEL: 615-726-0010
http://www.dsccol.com EMAIL: dsccinfo@dsccol.com FAX: 615-726-2090

THIS DOCUMENT CONTAINS INFORMATION THAT IS PROPRIETARY TO DAVIS, STOKES COLLABORATIVE, P.C. THIS DOCUMENT AND/OR IT'S CONTENTS MAY NOT BE REPRODUCED OR DISLOSED TO OTHERS, EITHER IN WHOLE OR IN PART, WITHOUT THE PRIOR WRITTEN CONSENT OF DAVIS, STOKES COLLABORATIVE, P.C. COPYRIGHT 2007, ALL RIGHTS RESERVED

ATHENS MEDICAL PLAZA I
2142 WEST BROAD STREET
ATHENS, GEORGIA

ATHENS GEORGIA