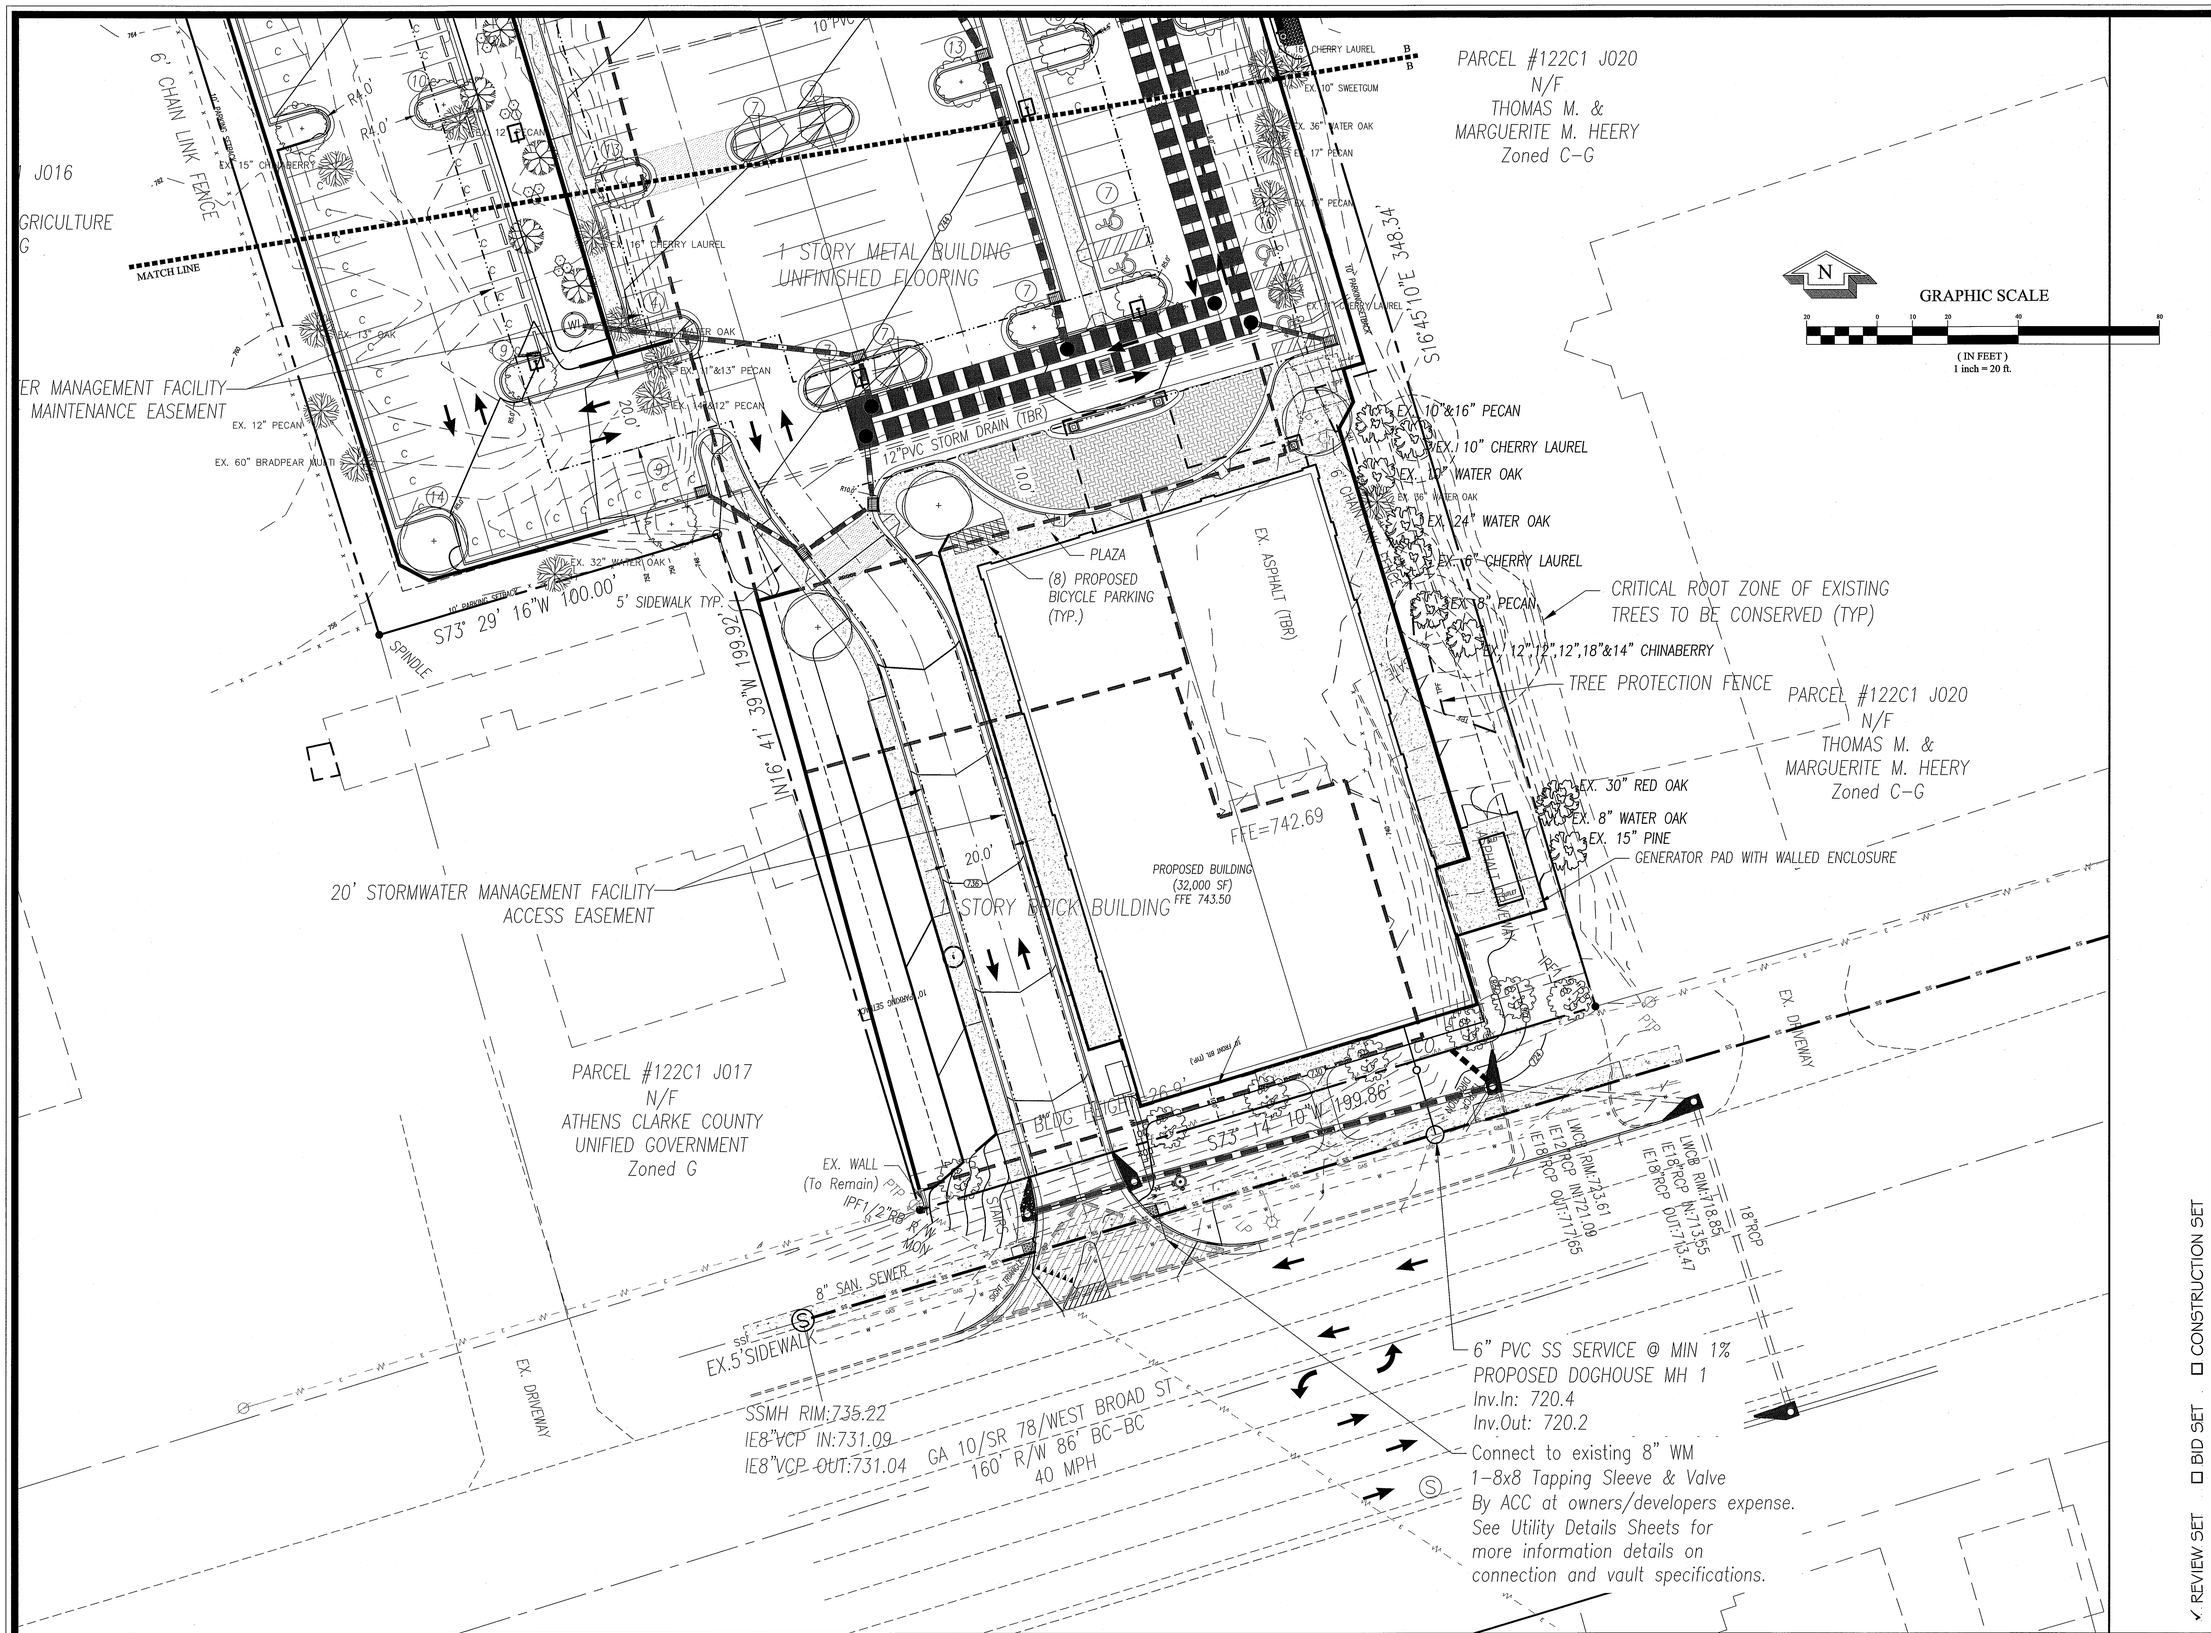

✓ REVIEW SET ☐ BID SET ☐ CONSTRUCTION SET

Williams &Associates

ENGINEERING • SURVEYING
LANDSCAPE ARCHITECTURE

2470 Daniells Bridge Road, Suite 161
Athens, Georgia 30606
P. 706.310.0400
F. 706.310.0411

www.gaplanning.com

ATHENS MEDICAL COMPLEX

ATHENS-CLARKE COUNTY, GEORGIA

4.425 ACRES - WEST BROAD STREET

DATE: 03/01/2011

REVISIONS

DATE	COMMENT
03/01/11	Per generator pad and enclosure addition and planning comments.
04/29/11	Per field change to bioretention pond.
05/12/11	Per ACCPW comments on field change to bioretention pond.

GEORGIA REGISTERED No. 1158 PROFESSIONAL LANDSCAPE ARCHITECT JON M. WILLIAMS

ALL DRAWINGS SHALL REMAIN THE PROPERTY OF WILLIAMS & ASSOCIATES. THESE INSTRUMENTS OF SERVICE ARE TO BE USED SOLELY FOR THIS SPECIFIC PROJECT. WILLIAMS & ASSOCIATES SHALL RETAIN ALL LEGAL RIGHTS TO THE USE OF THE INSTRUMENTS OF SERVICE AND SHALL RETAIN FULL PROTECTION UNDER UNITED STATES COPYRIGHT LAW.

10047

TREE MANAGEMENT PLAN

14.3

X:\Projects\10047\Design\Construction\10047-ConstructionSet-Transformer Revision2.dwg 5-16-11 09:55:04 AM jgreer